1 NORTH ELEVATION

SCALE: 1:200

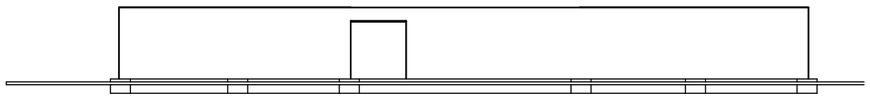

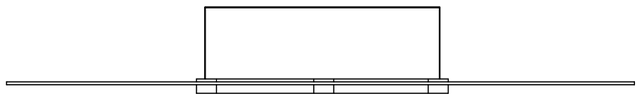

2 EAST ELEVATION

SCALE: 1:200

5 Generic Perspective

NOT TO SCALE

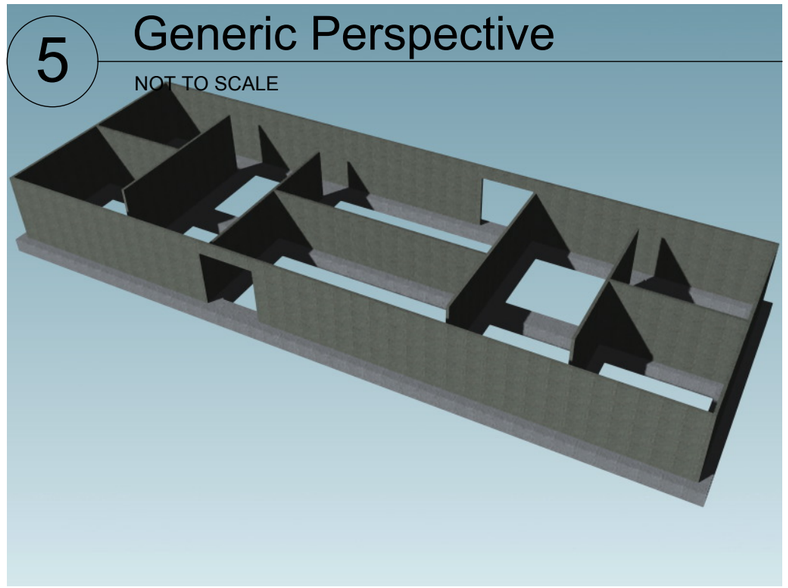

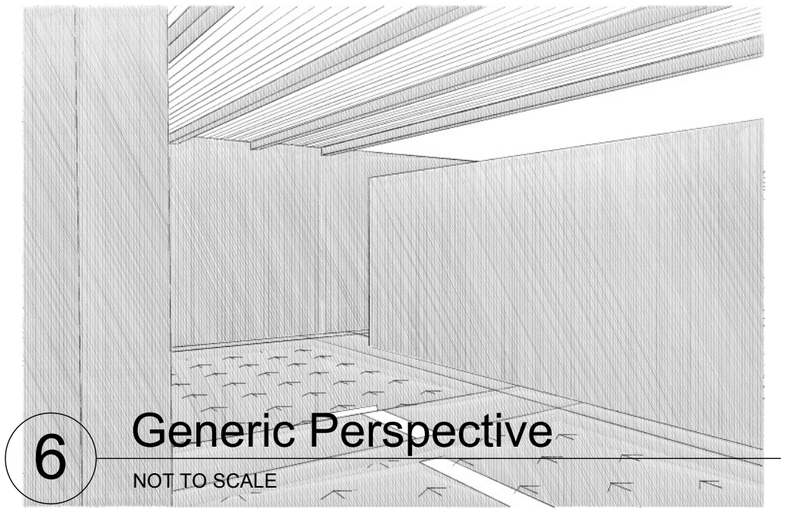

6 Generic Perspective

NOT TO SCALE

3 SOUTH ELEVATION

SCALE: 1:200

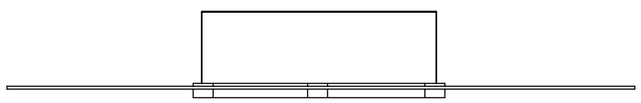

4 WEST ELEVATION

SCALE: 1:200

0 5m 10r

FYP Part 2

Pre-cast Concrete
for Low Cost Housing

Christopher James
Constantine

	/ /	
	DATE	DESCRIPTION

PROJECT NO: 19878230
MODEL FILE:
DRAWN BY: CJ Constantine
CHK'D BY: Riadh Al-Mahaidi
COPYRIGHT 2009

SHEET TITLE

ELEVATIONS

A-201

SHEET 3 OF 4

C:\Users\cjcon4\Desktop\Project 2009\FYP Model.pln